NOTES:

1. ALL DIMENSIONS ARE IN MILLIMETERS. UNLESS STATED OTHERWISE.
2. CIVIL DESIGN BY OTHERS
3. ALL INTERCONNECTING PIPING TO BE UNDERGROUND.

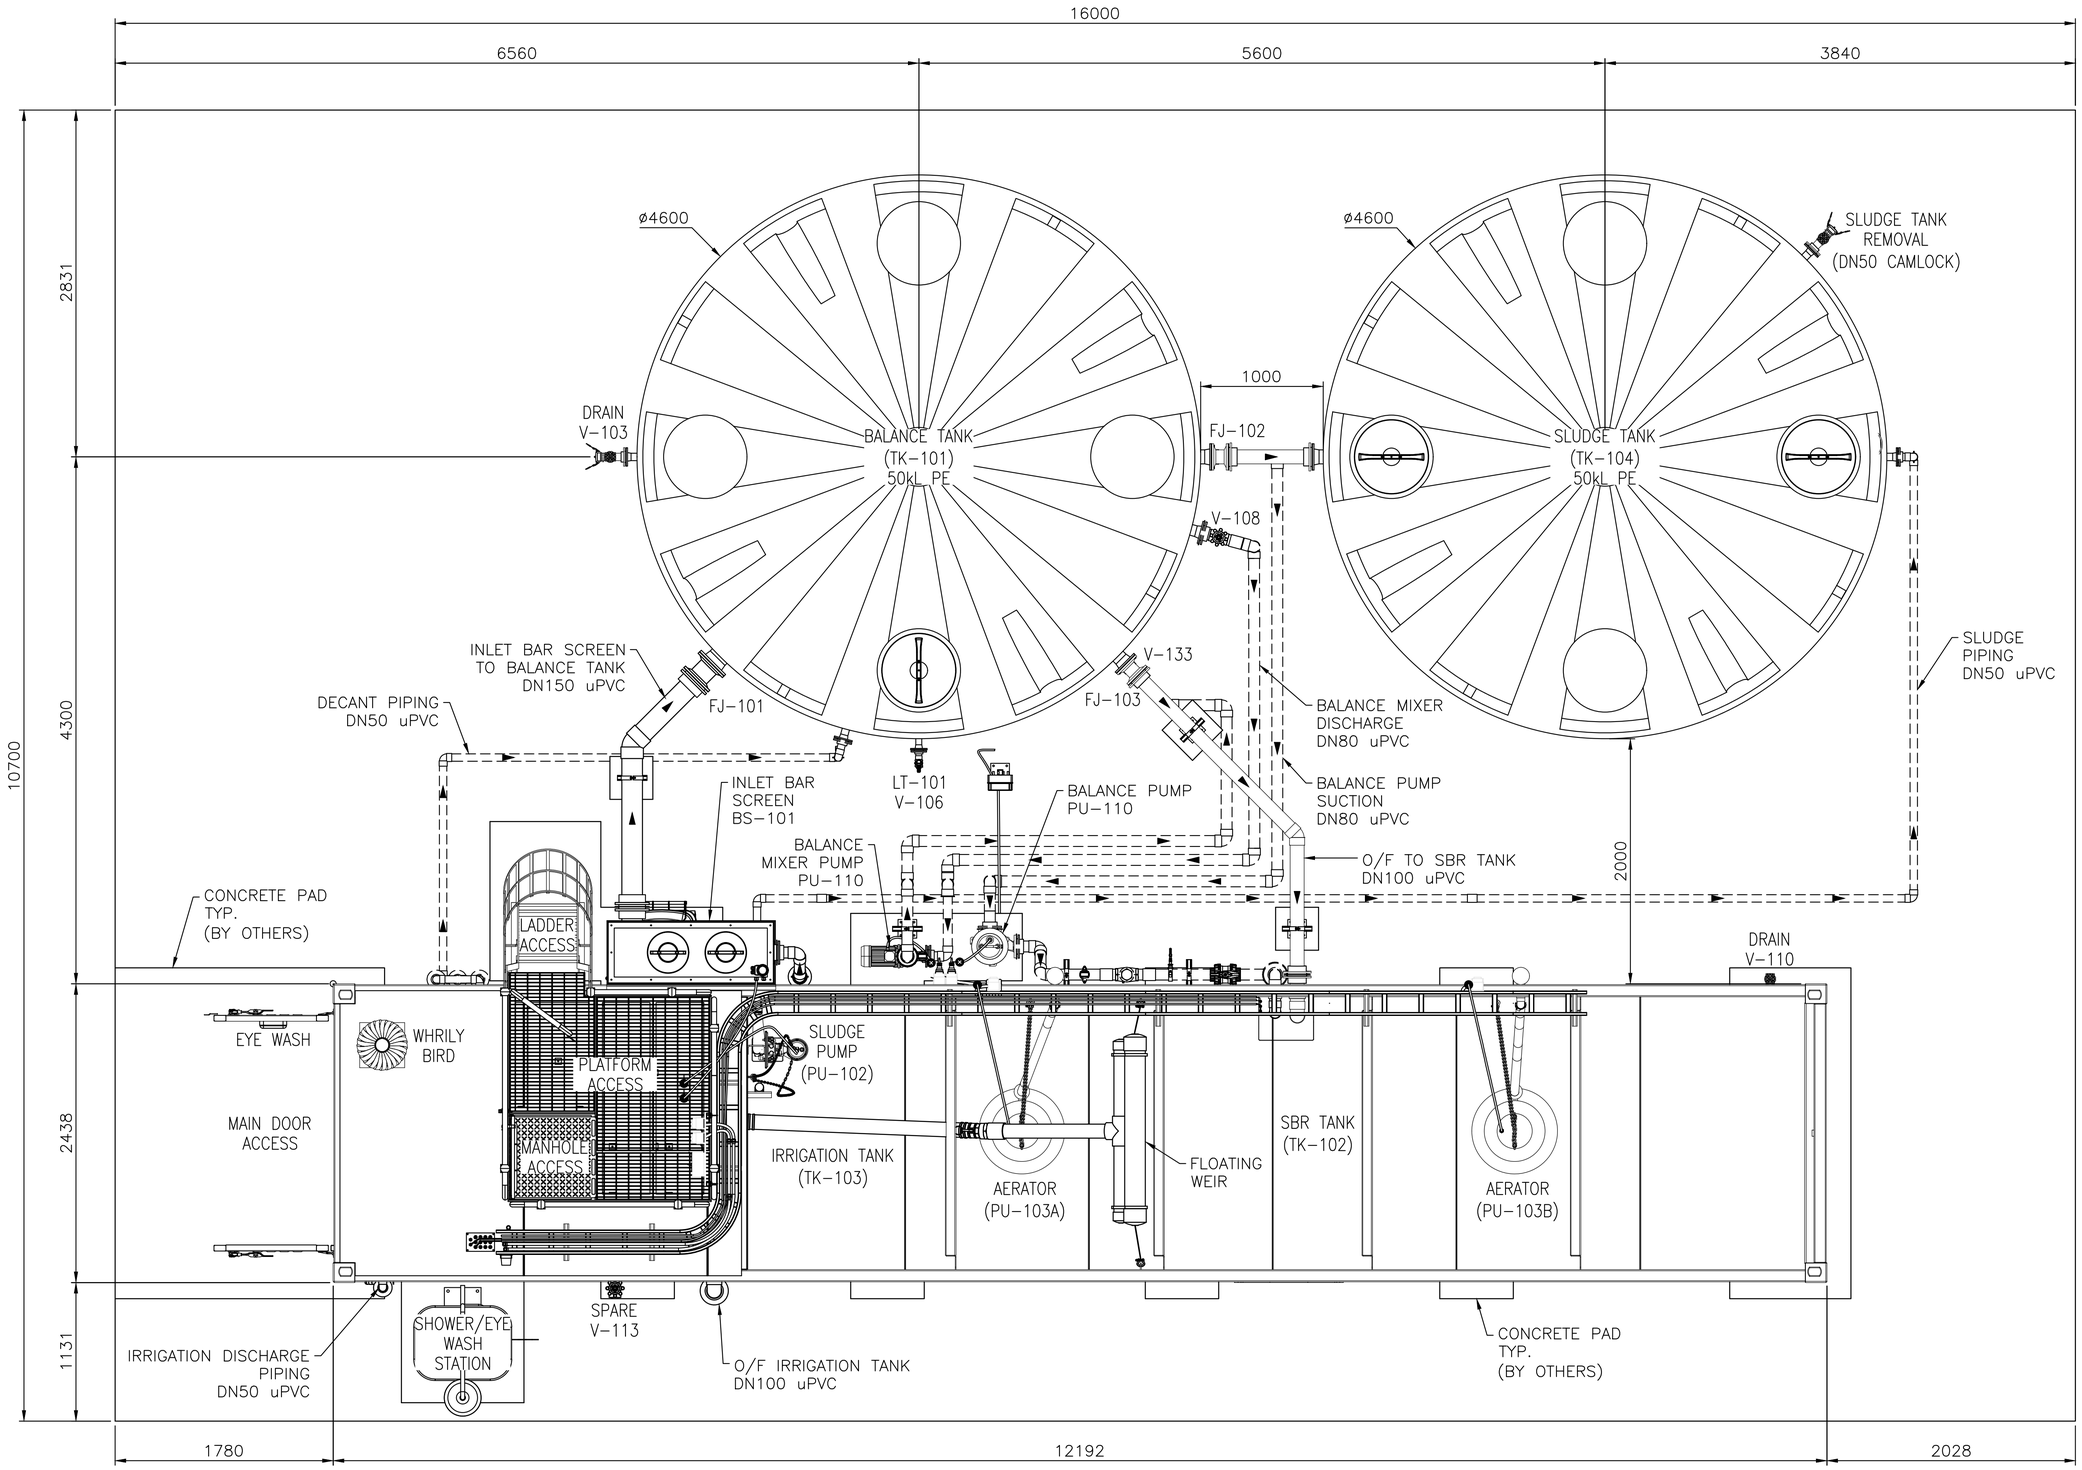

PLAN VIEW

ISSUE	DATE	REVISION	DRN	CHK	APPD	ISSUE	DATE	REVISION	DRN	CHK	APPD
A	12.03.24	FIRST ISSSUE	KY	JS	DD						
0	10.05.24	ISSUED FOR CONSTRUCTION	KY	JBS	DD						

CENTURION WATER & WASTEWATER SOLUTIONS PTY LTD
56 PEEL ROAD
O'CONNOR
WA 6163
TEL: (08) 9331 6133
FAX: (08) 9331 6233
EMAIL: CWWSAU@CENTURIONAPRS.COM
WWW.CENTURION.APRS/WASTE-WATER-TREATMENT

CENTURION WATER & WASTEWATER SOLUTIONS

CENTURION WATER SOLUTIONS
STANDARD PLANTS
50kL SBR WWTP
WWTP SITE LAYOUT

PROJECT STD
SCALE 1:25
DRAWING NUMBER STD-SBR-M-100
ISSUE 0
ORIGINAL SHEET SIZE A1

© THIS DRAWING IS THE PROPERTY OF TRISTAR WATER SOLUTIONS PTY LTD. IT SHALL NOT BE COPIED WITHOUT PERMISSION.

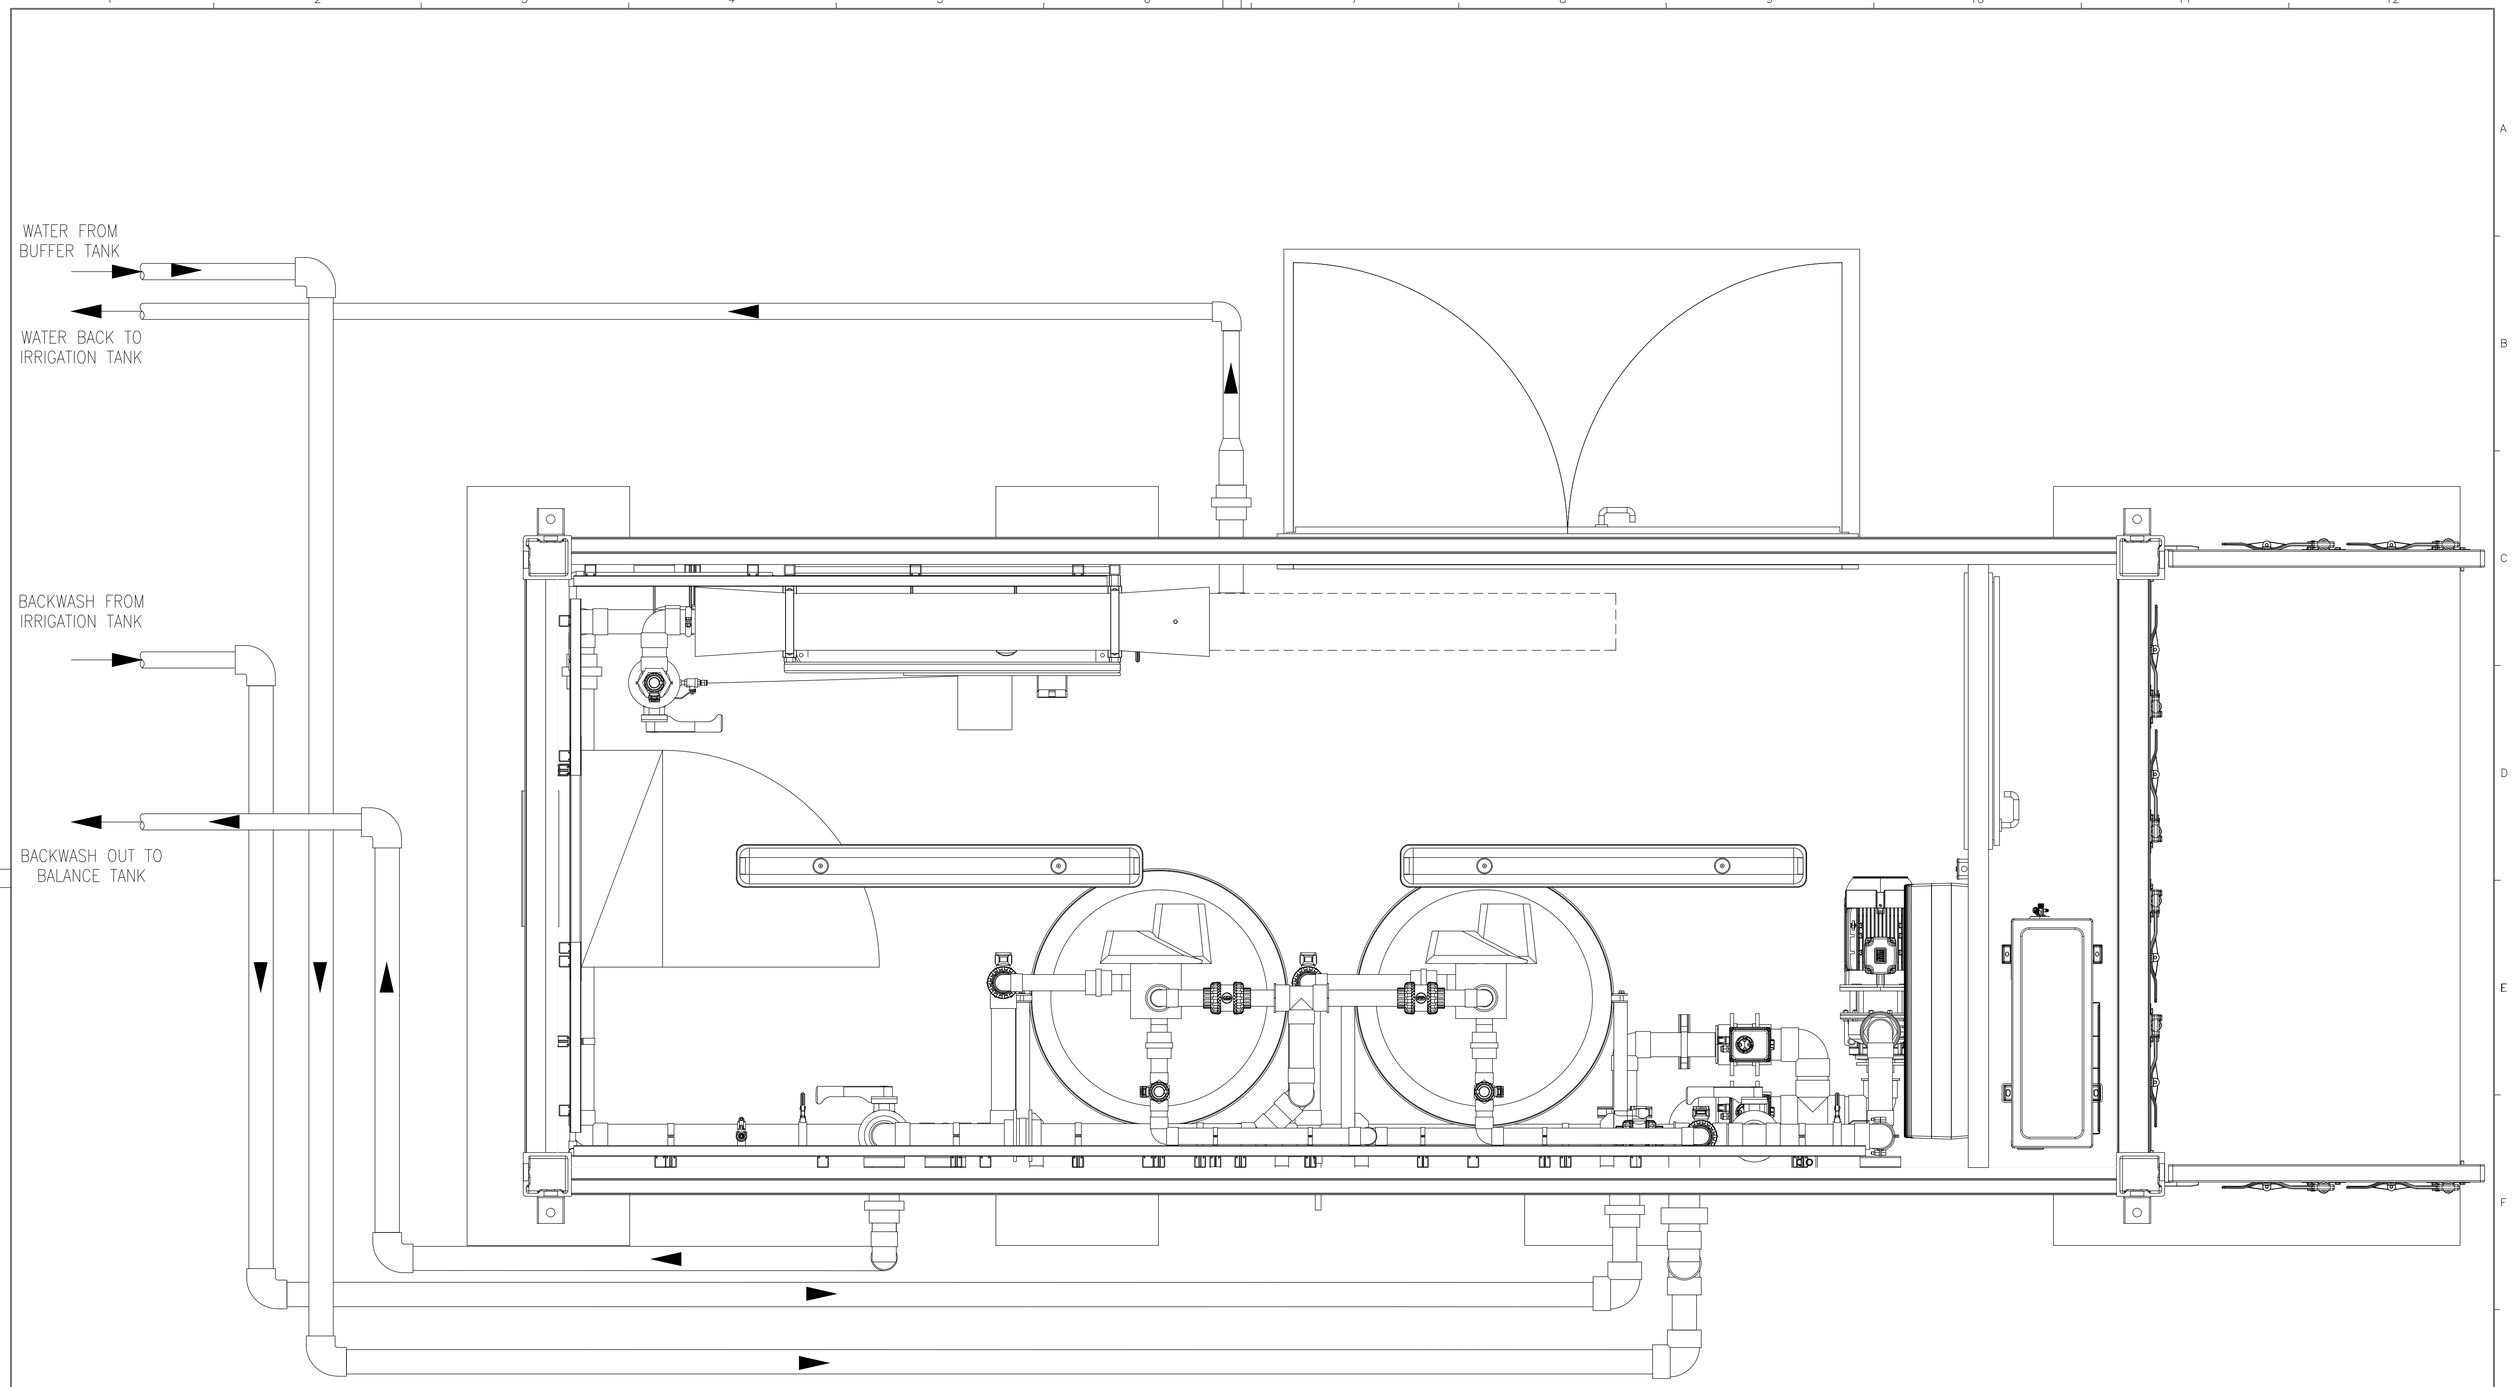

ISSUE	DATE	REVISION	DRN	CHK	APPD	ISSUE	DATE	REVISION	DRN	CHK	APPD
A	28.03.25	FIRST ISSUE	AM	JBS	YD						

CENTURION WATER & WASTEWATER SOLUTIONS PTY LTD
56 PEEL ROAD
O'CONNOR
WA 6163
TEL: (08) 9331 6133
FAX: (08) 9331 6233
EMAIL: CWWSAU@CENTURIONAPRS.COM
WWW.CENTURION.APRS/WASTE-WATER-TREATMENT

CENTURION WATER & WASTEWATER SOLUTIONS

BBB HYDEN
POLISHING PLANT
OVERALL GA
-

PROJECT	R1088	DRAWING NUMBER	R1088-M-201
SCALE	88:1	ISSUE	A

ORIGINAL SHEET SIZE
A1

© THIS DRAWING IS THE PROPERTY OF TRISTAR WATER SOLUTIONS PTY LTD. IT SHALL NOT BE COPIED WITHOUT PERMISSION.